Detail

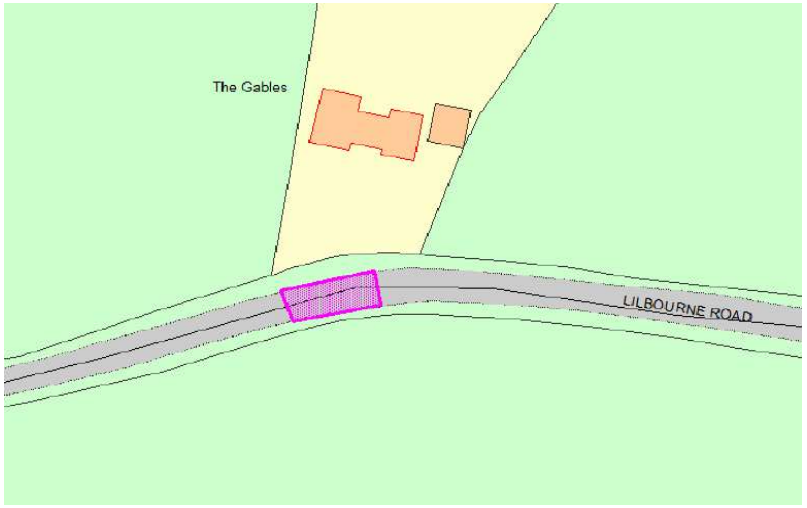

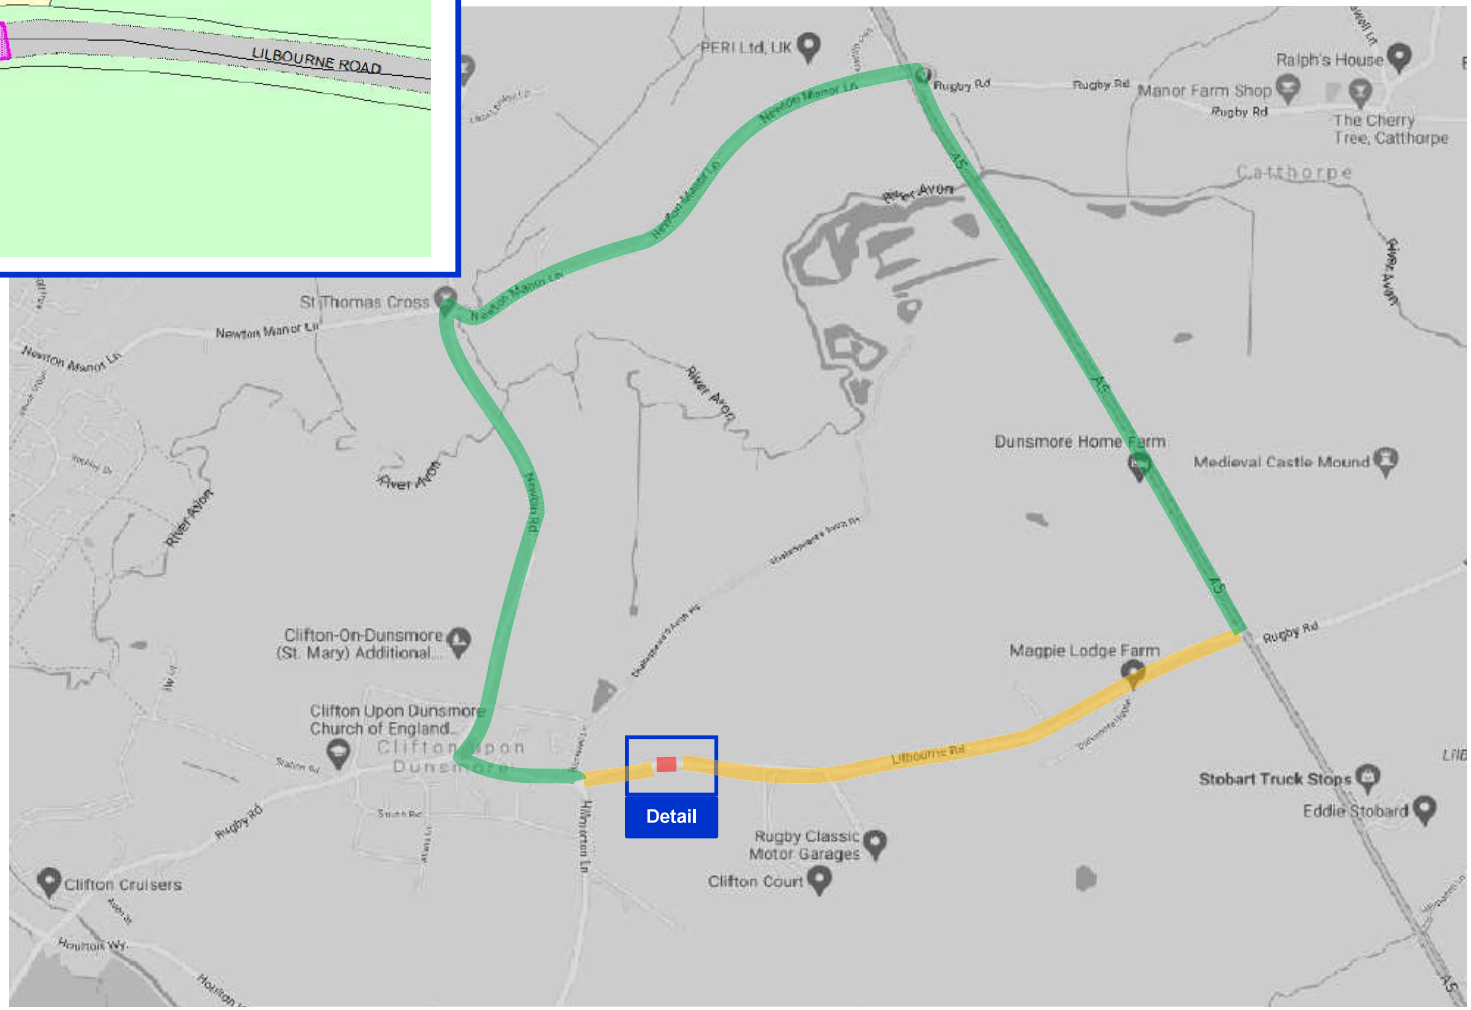

Diversion Route Overview

- Limit of Road Closure
- Additional restriction *(where required)*
- Diversion Route

Site Plan Index

- 1 — Diversion Start *(including Route number)*
- 1 — Route Diversion *(including Route number)*
- 1 — Diversion Start *(including Route number)*
- C — Individual Site layouts *(Where provided)*
- A — Standard Detail *(as Plan Detail)*

Diversion Number

- 1 **Clockwise Route**
- 2 **Anti-clockwise Route**
- 3
- 4

Other Notes

Title	Lilbourne Rd, Clifton-on-Dunsmore	Notes	Route Plan
Drawn By	AEJ Chapman		
Date	21-Jan-22	Issue	
Drw No.	LR210122		1