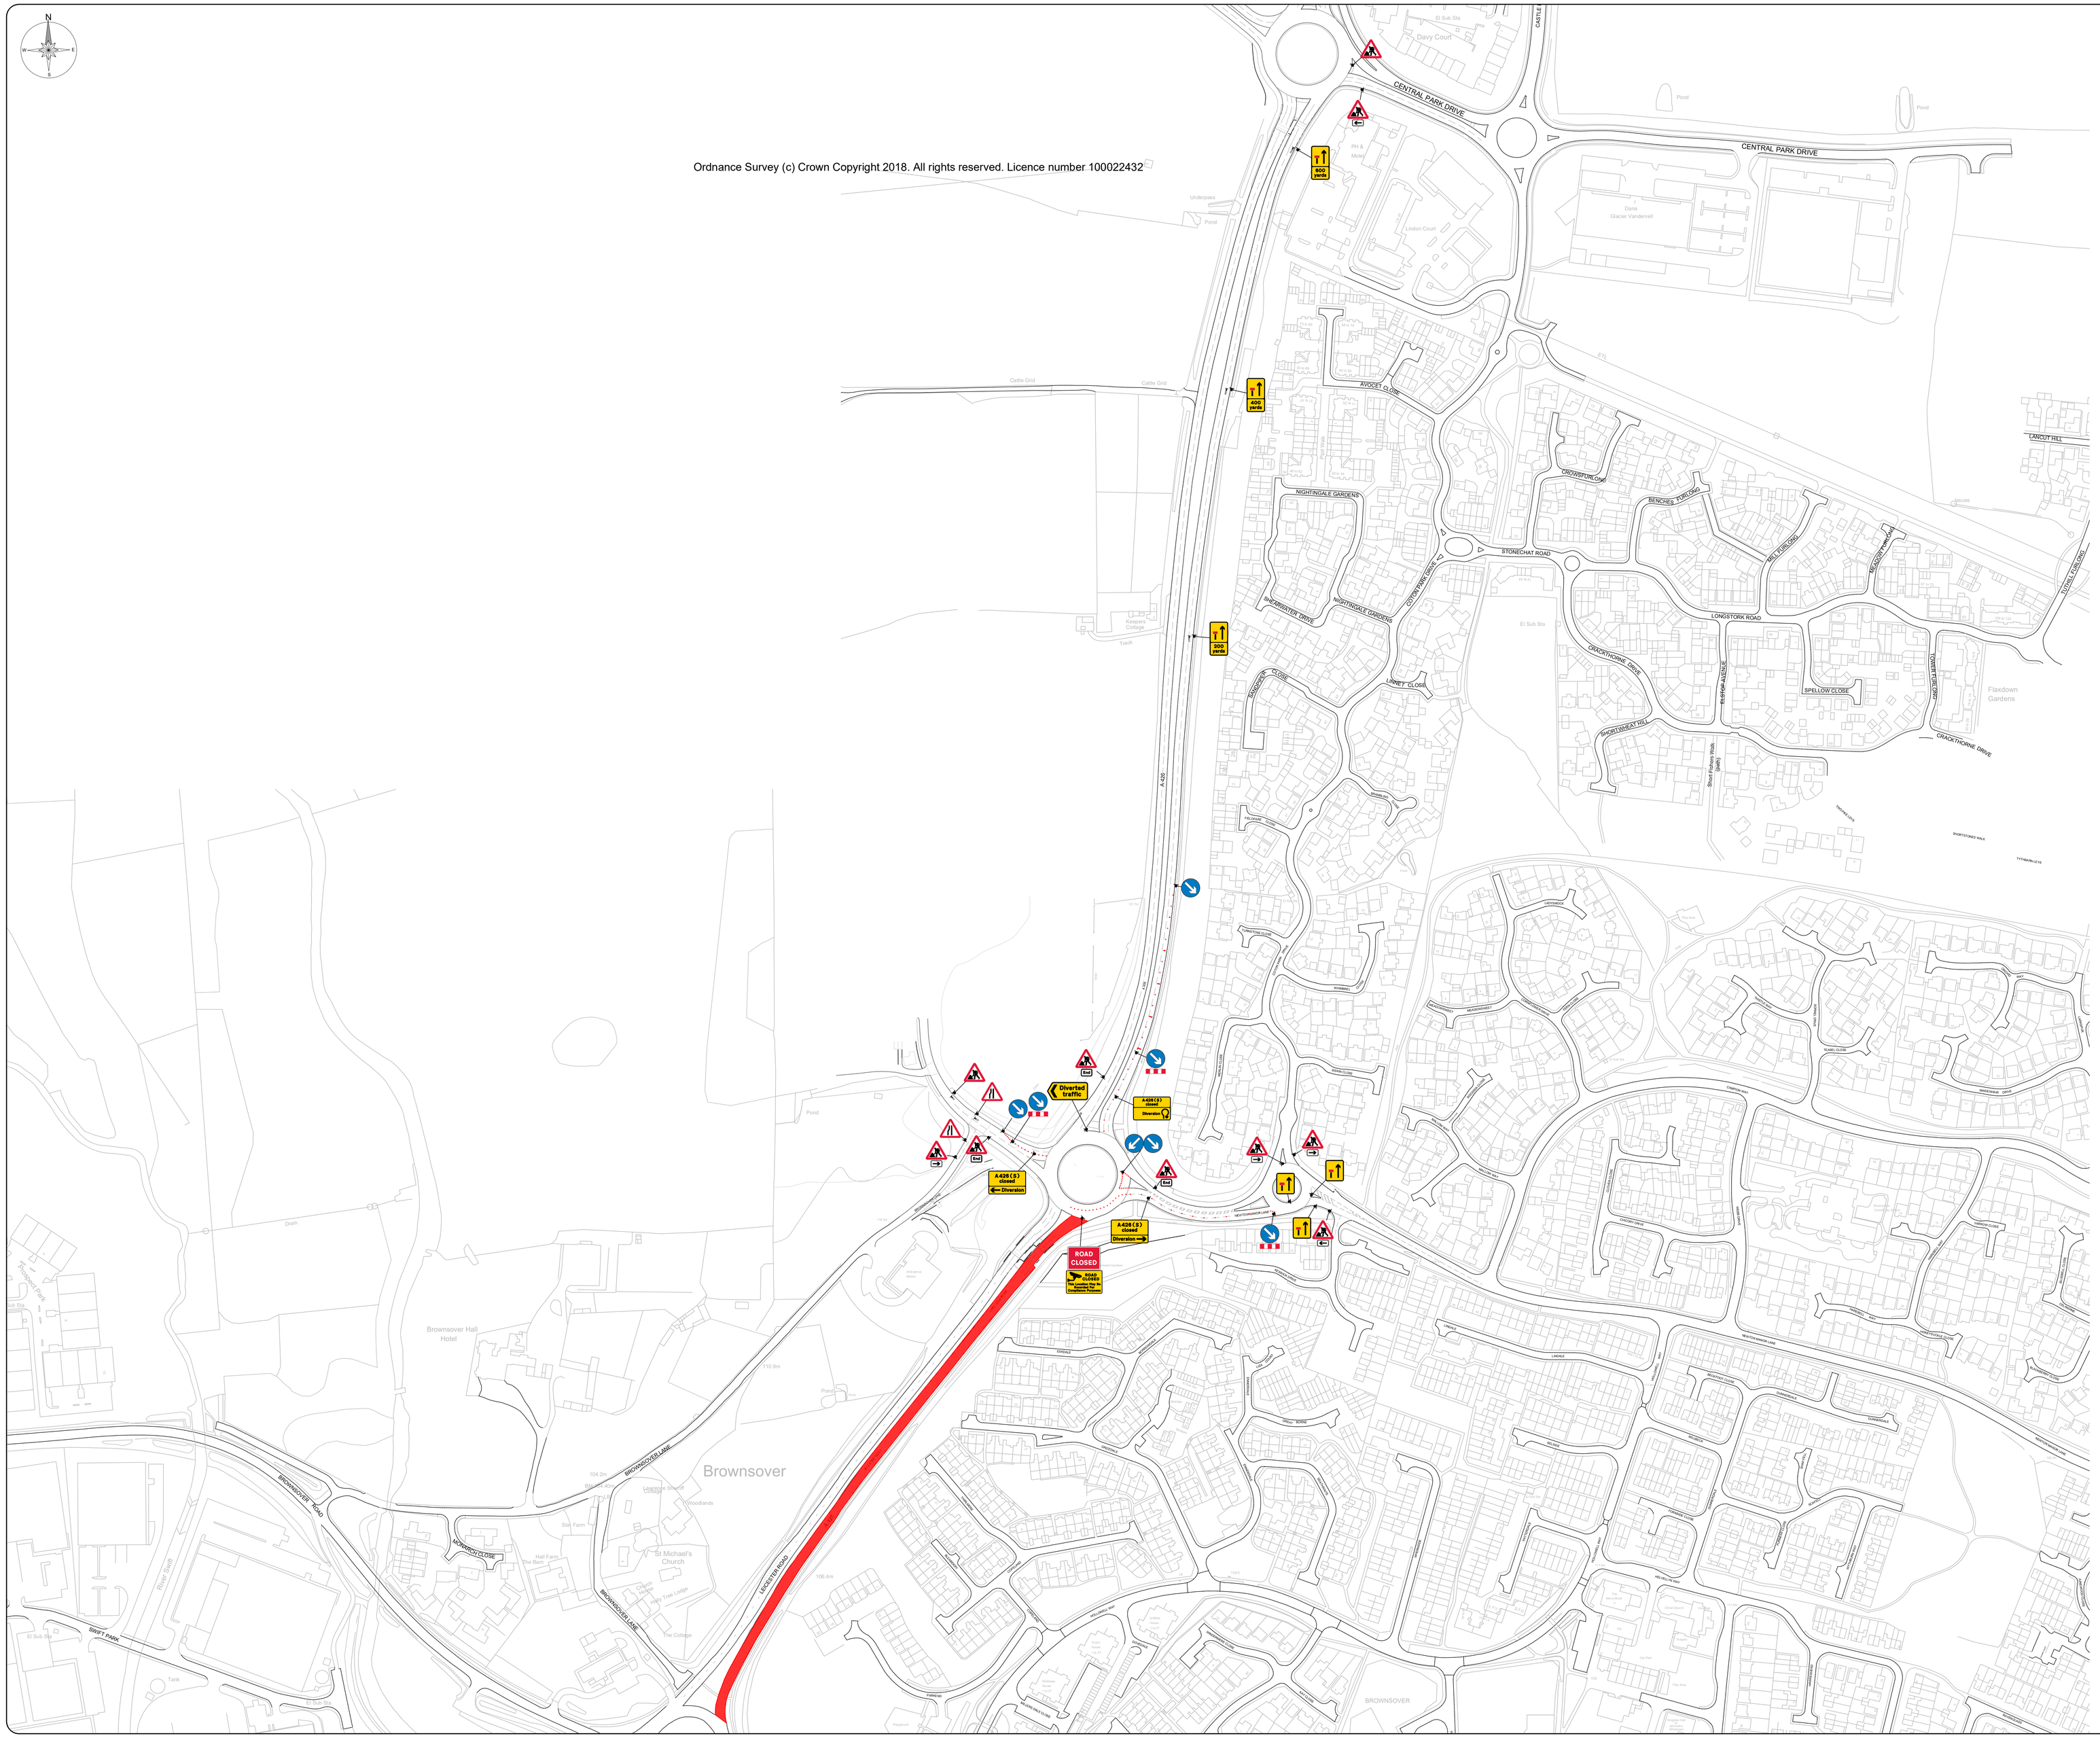

Key:

Line of Works		Temporary Traffic Signal	
Works Area		Stop & Go Board	
Road Closure		Permanent Traffic Signal	
Diversion Route		Temporary Ped Signal	
Cone		Existing Bus Stop	
Pedestrian Barrier		3.5T Van	
Temporary Sign			

Notes:	
Min width of sideways safety zone (S)	1.2m
Min length of longways clearance (L)	200m
M6	
A426	60

WORKFORCE IN ROAD

Signs to be positioned as required to suit site conditions

Workforce In Road SLOW

WORKS ACCESS

Signs to be positioned as required to suit site conditions

WORKS ACCESS ONLY 50 yds

WORKS ACCESS ONLY 50 yds

WORKS ACCESS

WORKS EXIT

Ver	Date	Comments	By	Chk

Balfour Beatty
Living Places
Working in Partnership with
traffix
total traffic & event management solutions

Old Arden Brickworks | Bickenhill | Solihull |West Midlands | B92 0DY
t +44 (0)800 818 9001 | f +44 (0)875 442607
info@traffix.com | www.traffix.com

Project title:
Traffic Management

Drawing title:
Proposed Road Closure
A426
Rugby
CV23 0UY

Date:	Scale:	Paper:
01-12-2020	1:2000	A0
Drawn:	Checked:	Approved:
WS	BNH	MT
Project Number:	Drawing Number:	Revision:
TFX MT1756	010	-

This drawing is copyright & the property of Traffix & must not be copied in whole or in part without their written permission. Copyright is reserved. © Traffix. Registered in England & Wales.
The Contractor is to report all discrepancies & errors to the Contract Manager prior to works commencing.